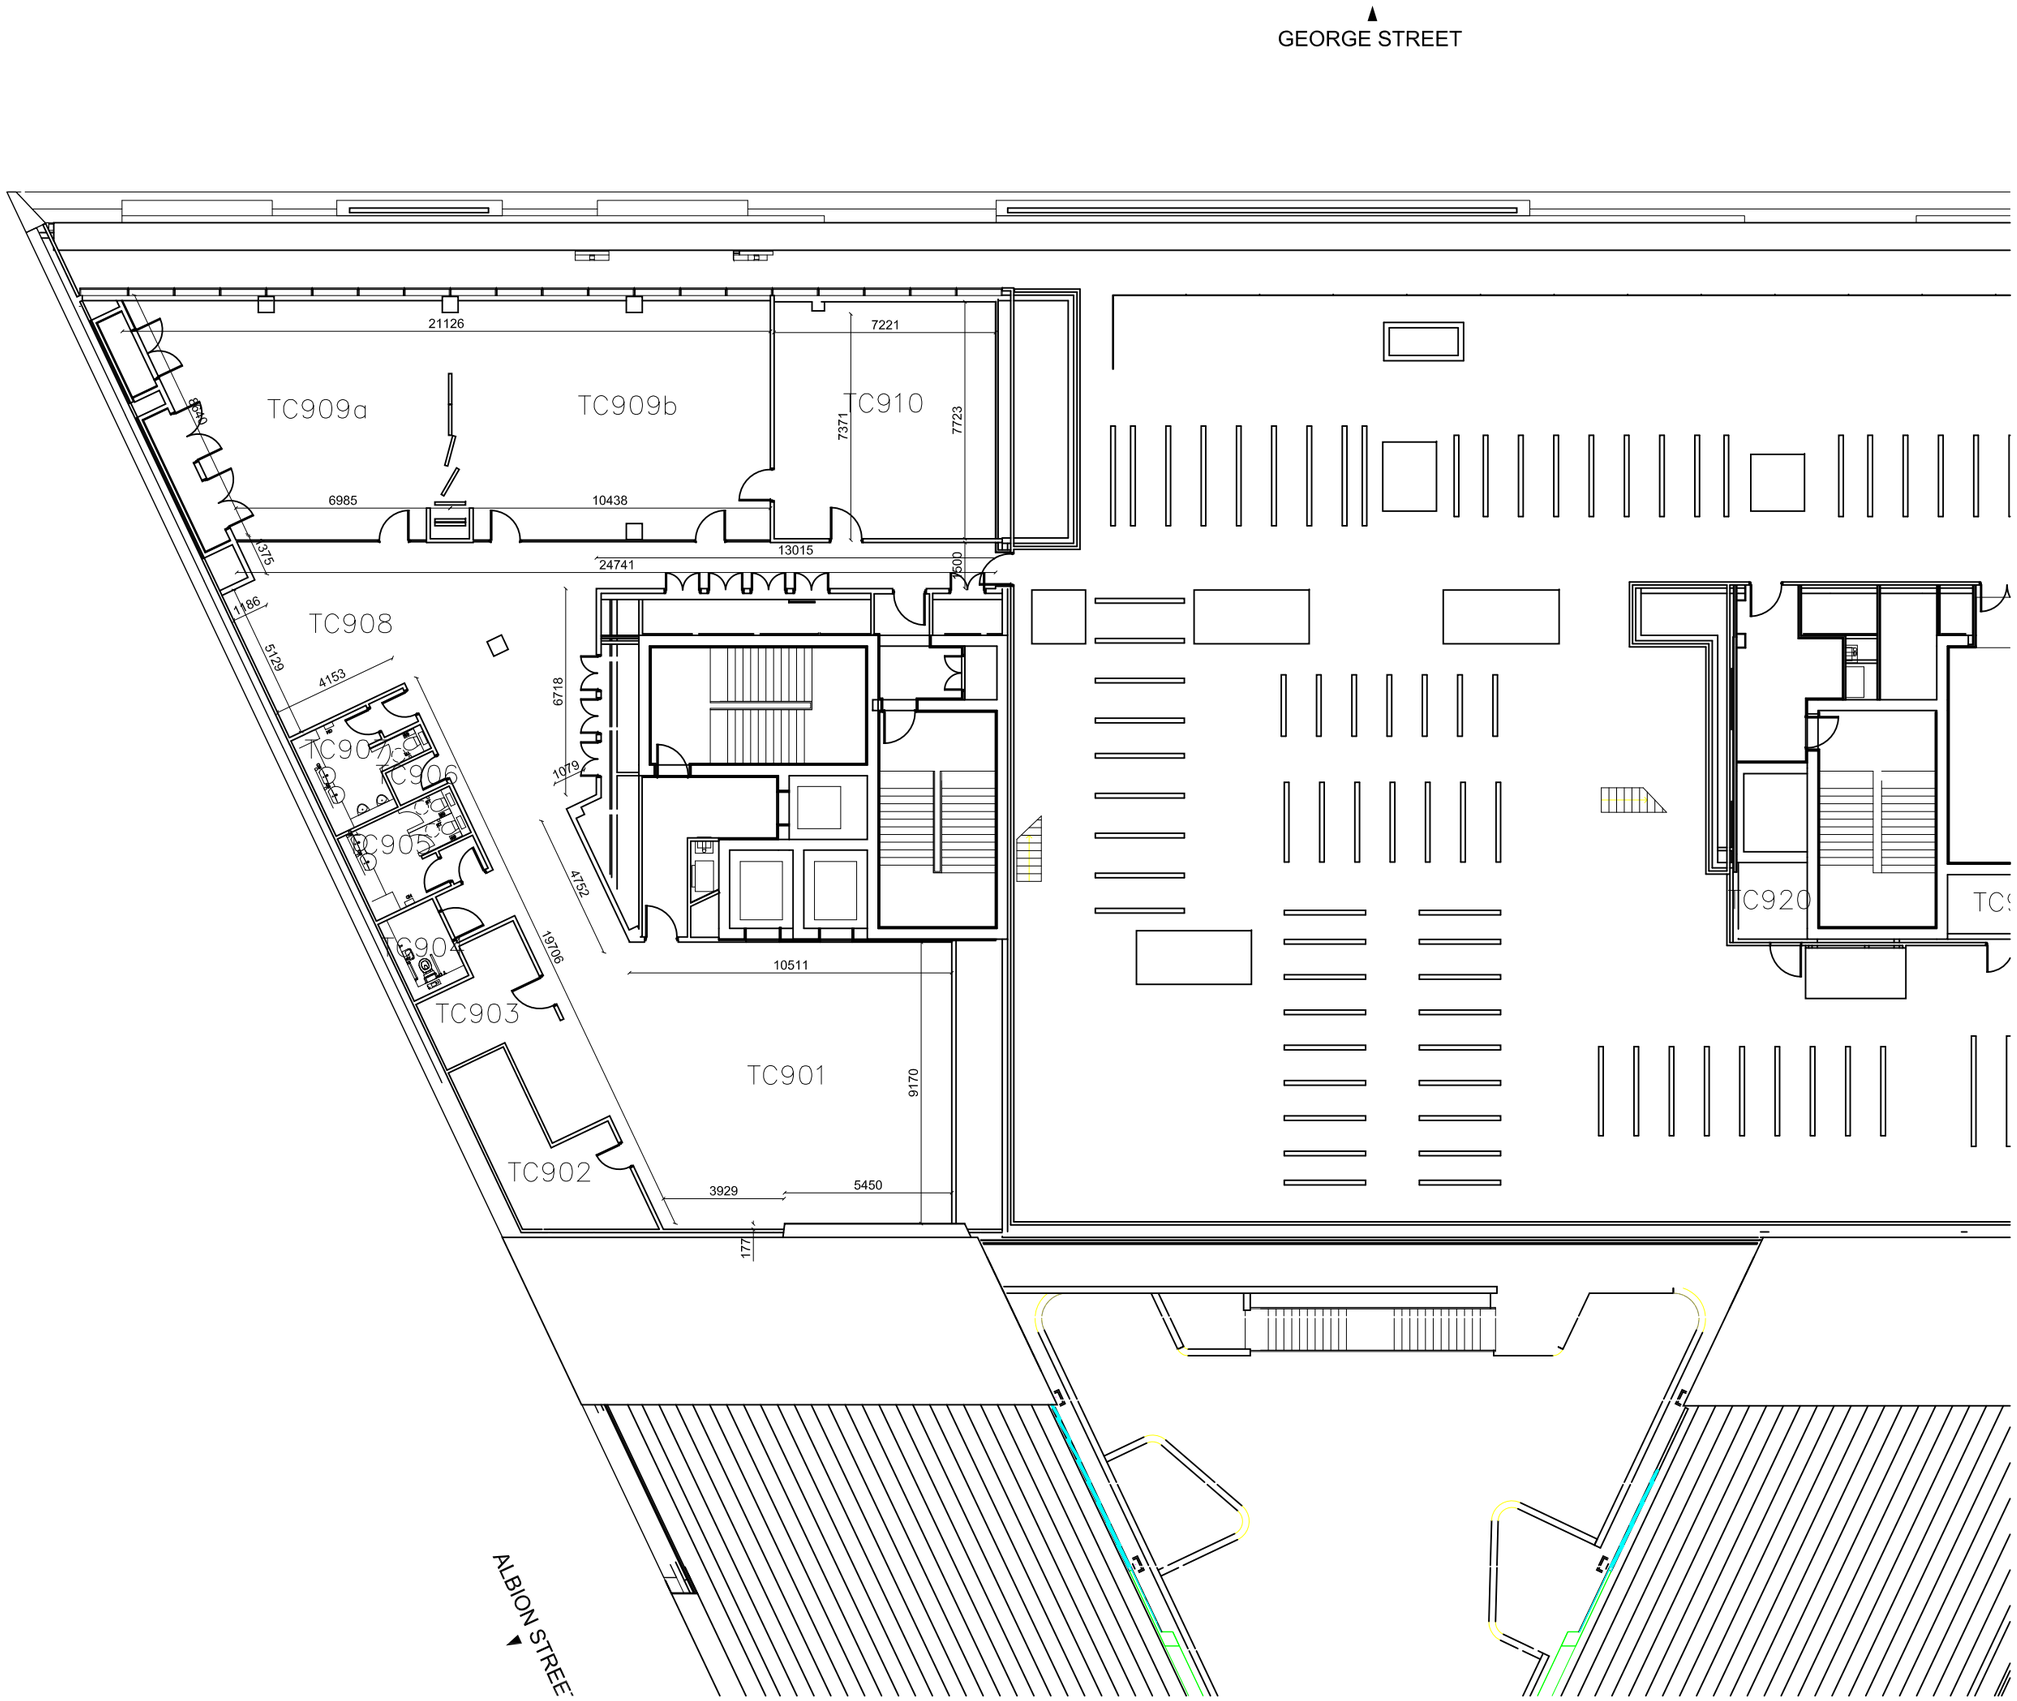

REV	DATE	DESCRIPTION	BY	CHKD

University of Strathclyde
ESTATES SERVICES
John Anderson Campus
181 St James Road
Glasgow
G4 0NT
tel :0141 552 4400
fax :0141 553 4197

BUILDING NAME (CODE)
TECHNOLOGY & INNOVATION CENTRE (JA-TC)

DRG. TITLE
LEVEL 09 FLOORPLAN CONFERENCING AND EVENTS DIMENSIONS

DRAWN	DK	SCALE	1:200
CHECKED	DP	ORIGINAL	A1
JOB NO.	----	DATE	06/02/15

DRG. NO.-REV.
JA-TC-S(01)L009